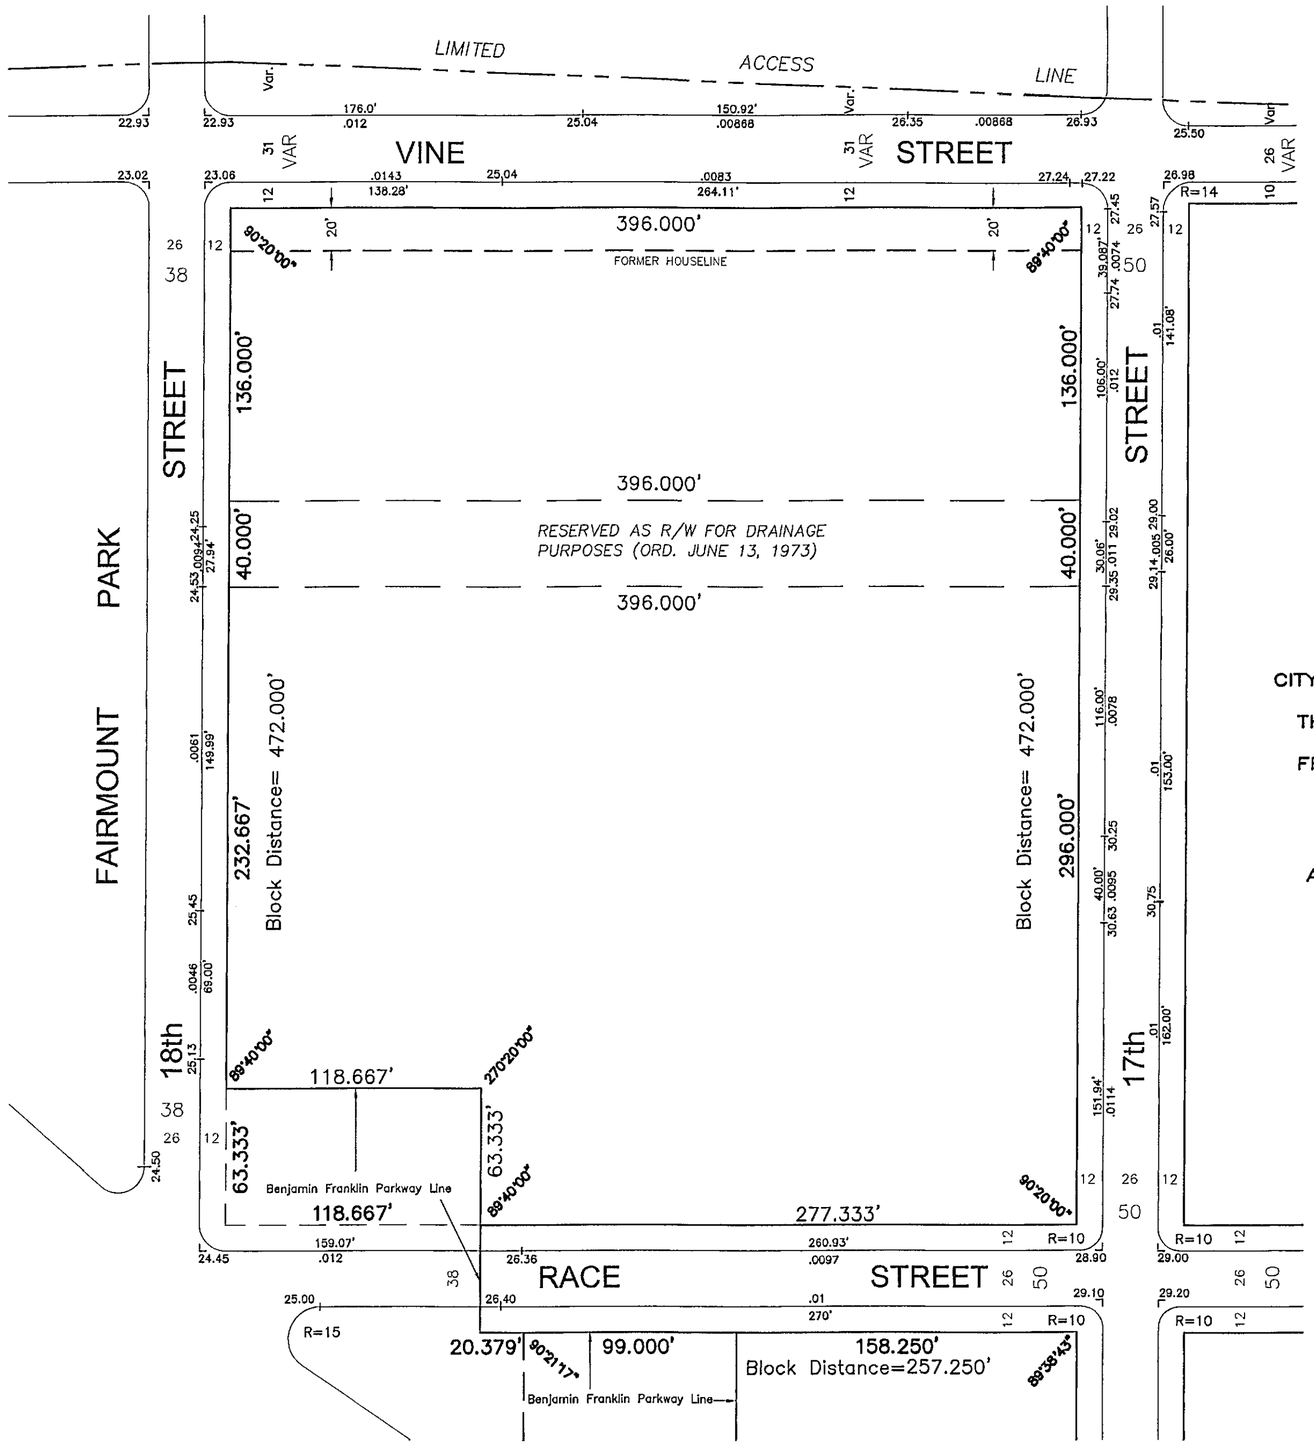

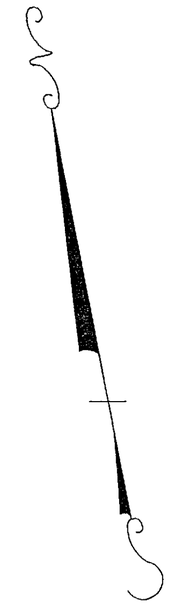

PLAN

SCALE: 1" = 50'

REVISING THE LINES AND GRADES ON A PORTION OF CITY PLAN NO. **307** BY STRIKING FROM THE CITY PLAN AND VACATING THE SOUTHERLY TWENTY FEET WIDE PORTION OF **VINE STREET** FROM **SEVENTEENTH STREET** TO **EIGHTEENTH STREET**

8TH WARD ---------- Philadelphia

AUTHORIZED BY ORDINANCE OF CITY COUNCIL (BILL NO.190308)

APPROVED--------- DECEMBER 4, 2019

CHRISTIAN PETROWSKY, PLS
SURVEYOR & REGULATOR
SECOND SURVEY DISTRICT

CONFIRMED BY THE BOARD OF SURVEYORS XXXXXXX XX, 20XX

DARIN L. GATTI, PE
CHIEF ENGINEER

APPROVED BY CITY PLANNING COMMISSION